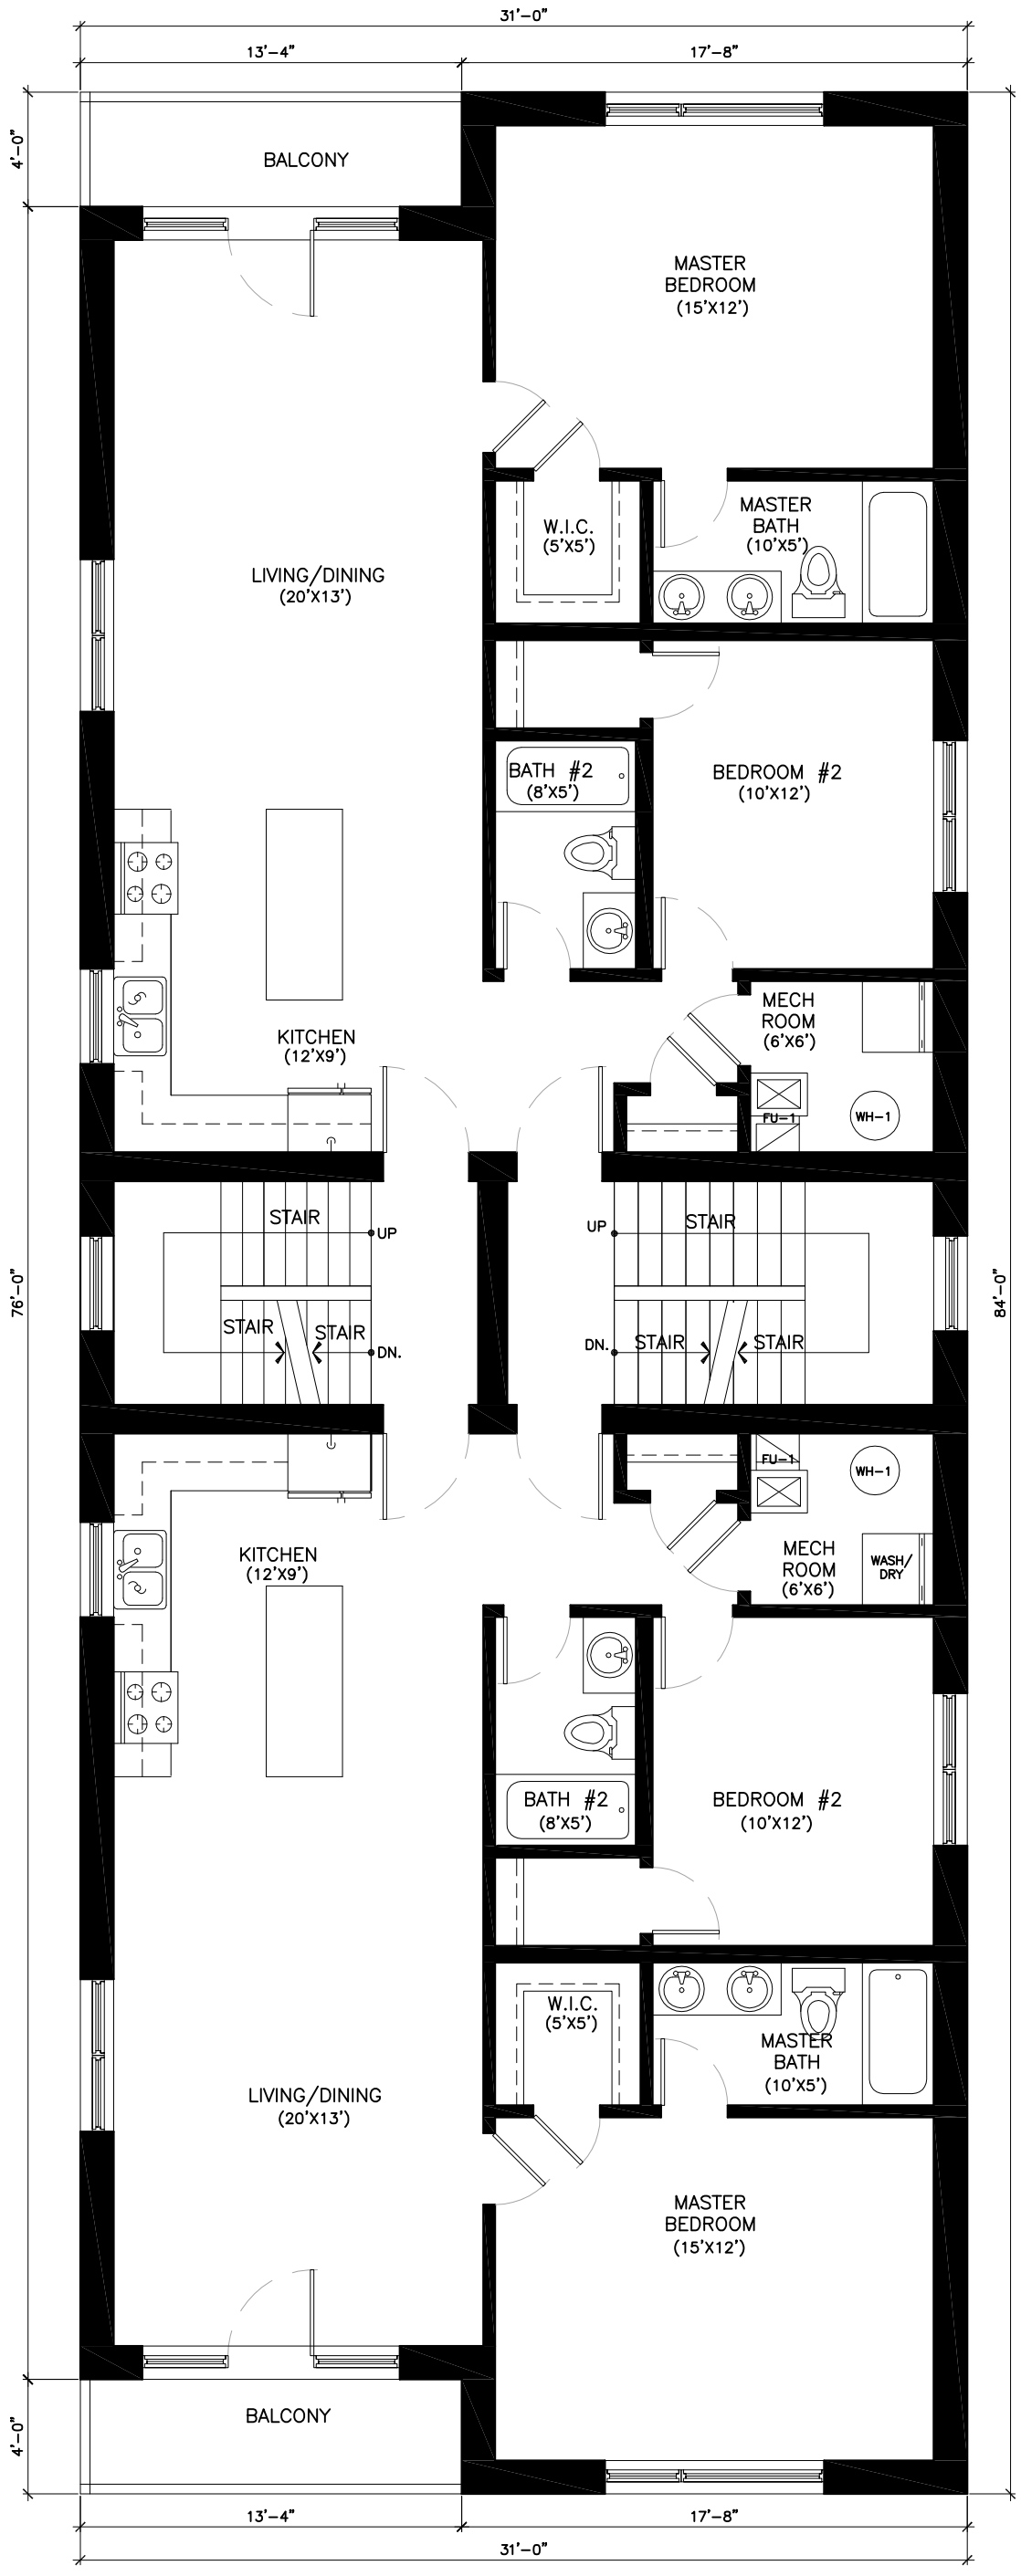

TYP. FLOOR PLAN

SCALE: NOT TO SCALE

N

A-2

PROPOSED 6 D.U. 3 STORY BUILDING

4649 N BEACON ST

CHICAGO ILLINOIS

STERN GROUP ARCHITECTS LLC

PROFESSIONAL DESIGN FIRM - NO: 184-007332
5201 N HARLEM AVE SUITE #201 CHICAGO, IL 60656
P: 773-802-9937 F: 773-913-0707 E: DESIGN773@YAHOO.COM