SOUTH ELEVATION

SCALE: 3/16" = 1'-0"

EAST ELEVATION

SCALE: 3/16" = 1'-0"

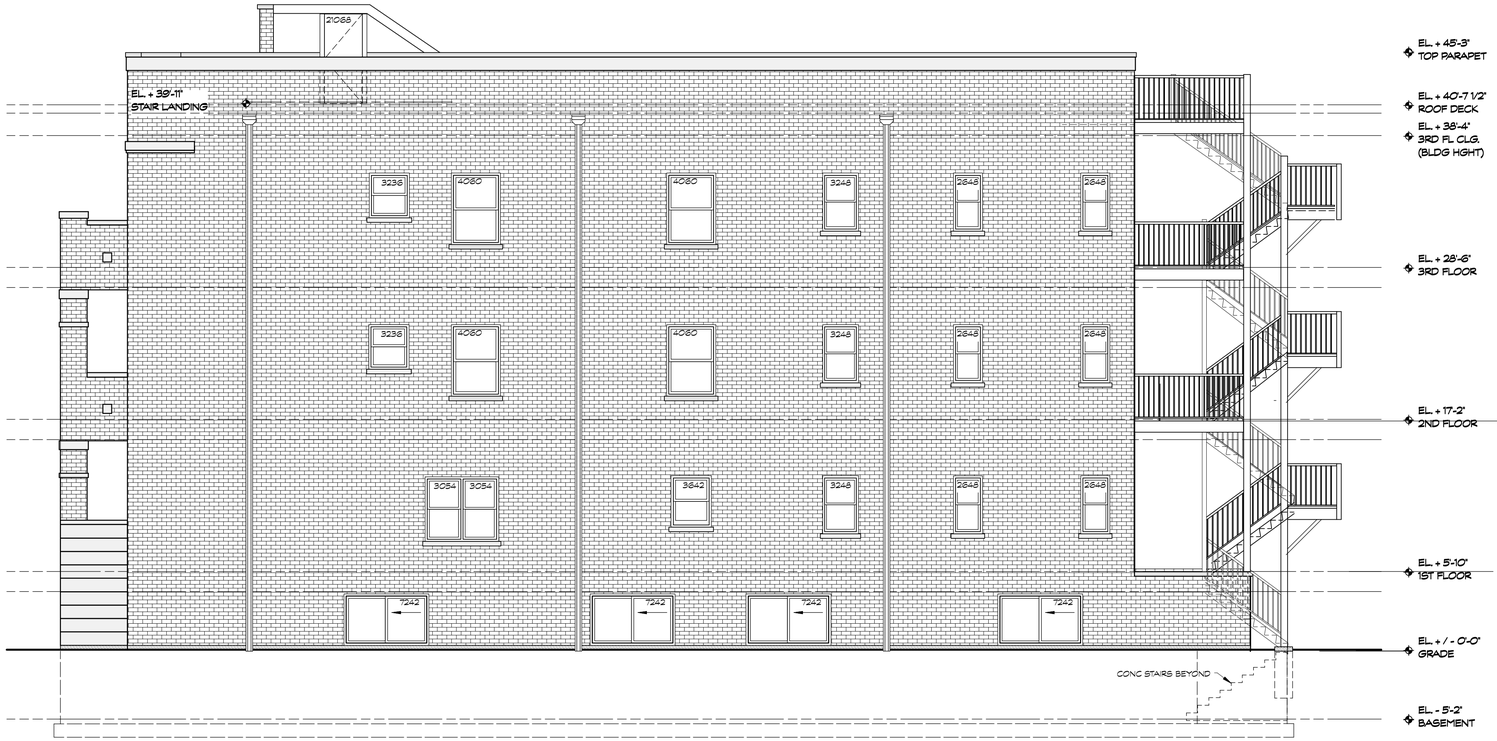

NORTH ELEVATION

SCALE: 3/16" = 1'-0"

WEST ELEVATION

SCALE: 3/16" = 1'-0"

0 5 10 15 20 FT

SCALE 3/16" = 1'-0"

LASZLO SIMOVIC, ARCHITECTS, L.L.C.
6512 N. ARTESIAN AVE.
CHICAGO, IL 60645-5328
EMAIL: LASZLO@LASZLOARCH.COM
FAX: 773-338-2226 TEL: 773-338-2225

NO.	DESCRIPTION:	DATE:
	ISSUED FOR PERMIT	07/13/2022
	ISSUED FOR PRESENTATION	

PROGRESS PRINTING

PROJECT:
NEW 3 1/2 STORY MAS 6 D.U.
BLDG W/ 6 CAR MS GARAGE
4642 N. MAGNOLIA AVE.
CHICAGO, IL 60640

OWNER:
4642 MAGNOLIA, LLC

SHEET NAME:
ELEVATIONS

PROJECT: 7213
SCALE: AS NOTED
DATE: 07/13/2022

A-4